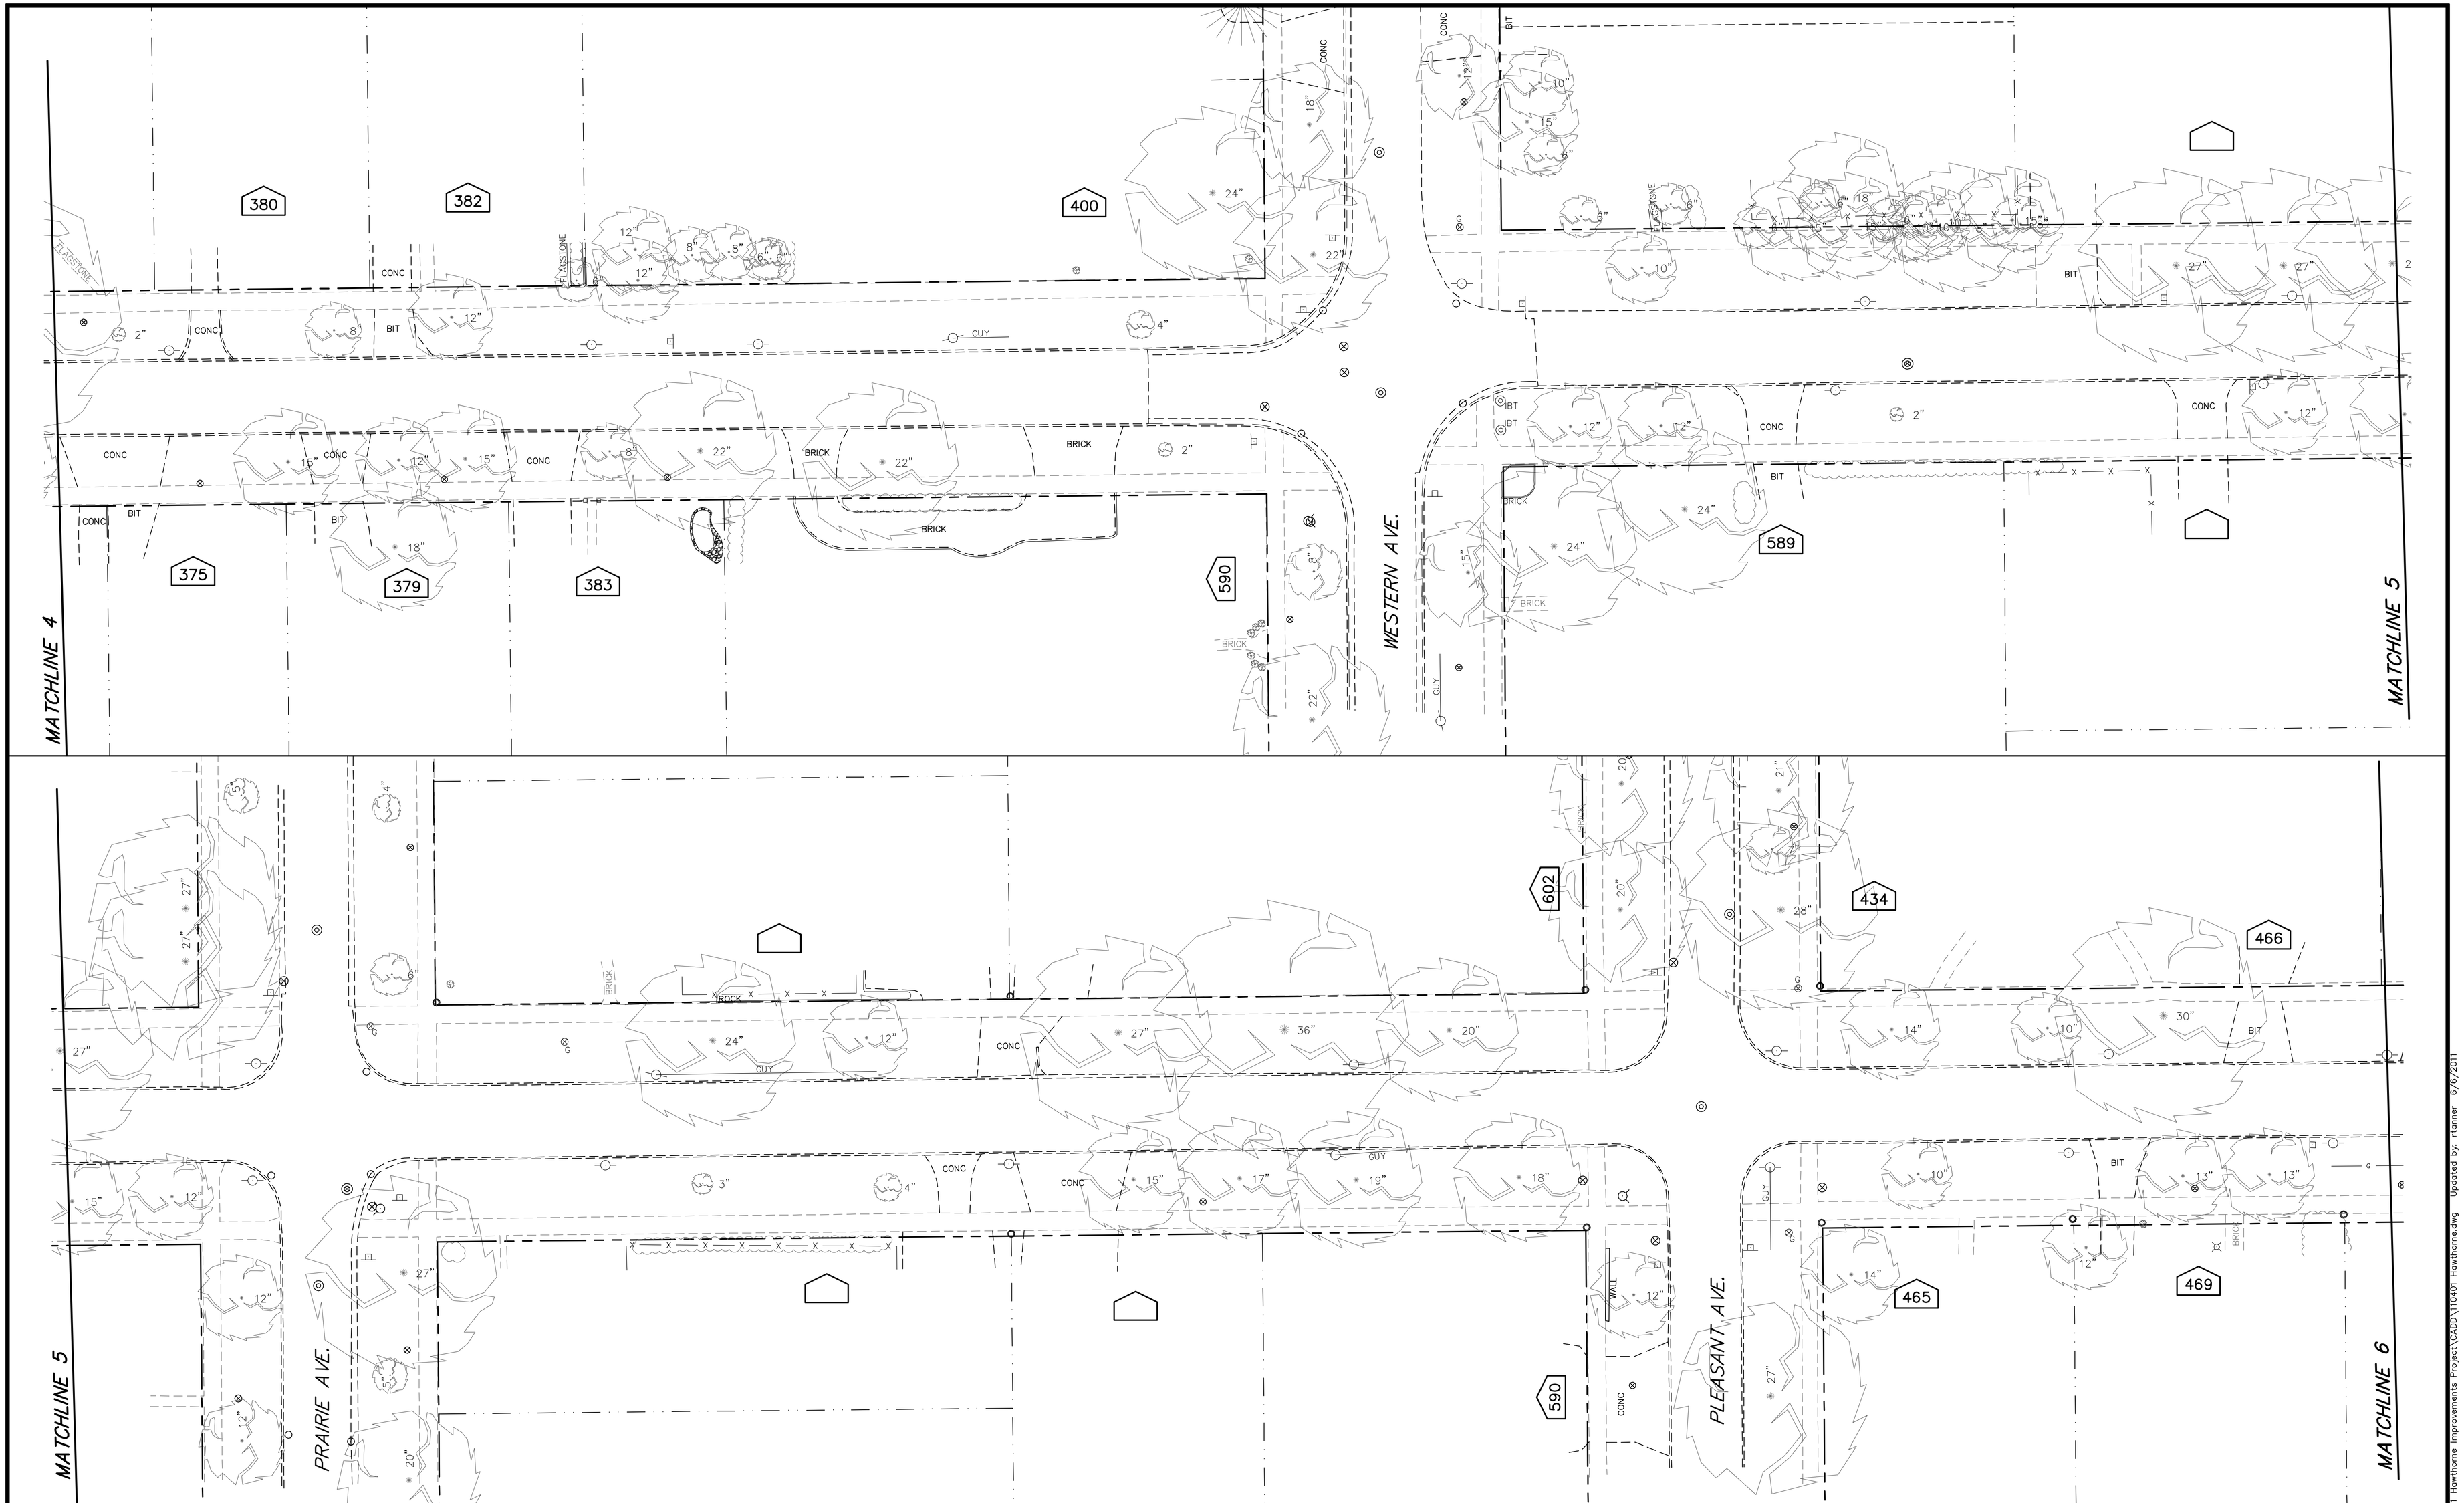

REVISIONS:					
DATE	BY	DESCRIPTION	DATE	BY	DESCRIPTION

DRAWN BY: RT
CHECKED BY: ___
APPROVED BY: ___

ENGINEERING RESOURCE ASSOCIATES, INC.
CONSULTING ENGINEERS, SCIENTISTS & SURVEYORS

3S701 WEST AVENUE, SUITE 150
WARRENVILLE, ILLINOIS 60555
PHONE (630) 393-3060
FAX (630) 393-2152

501 W. STATE STREET, SUITE 203
GENEVA, ILLINOIS 60134
PHONE (630) 262-8689
FAX (630) 262-8698

10 S. RIVERSIDE PLAZA
SUITE 1800
CHICAGO, ILLINOIS 60606
PHONE (312) 683-0110

HAWTHORNE BOULEVARD
IMPROVEMENTS PROJECT
VILLAGE OF GLEN ELLYN, ILLINOIS

TITLE: HAWTHORNE BOULEVARD

SCALE: 1"=20'
DATE: June, 2011
JOB NO: 110401
SHEET 3 OF 5

C:\Projects\110401 Hawthorne Improvements Project\CADD\110401 Hawthorne.dwg Updated by: rtanner 6/6/2011